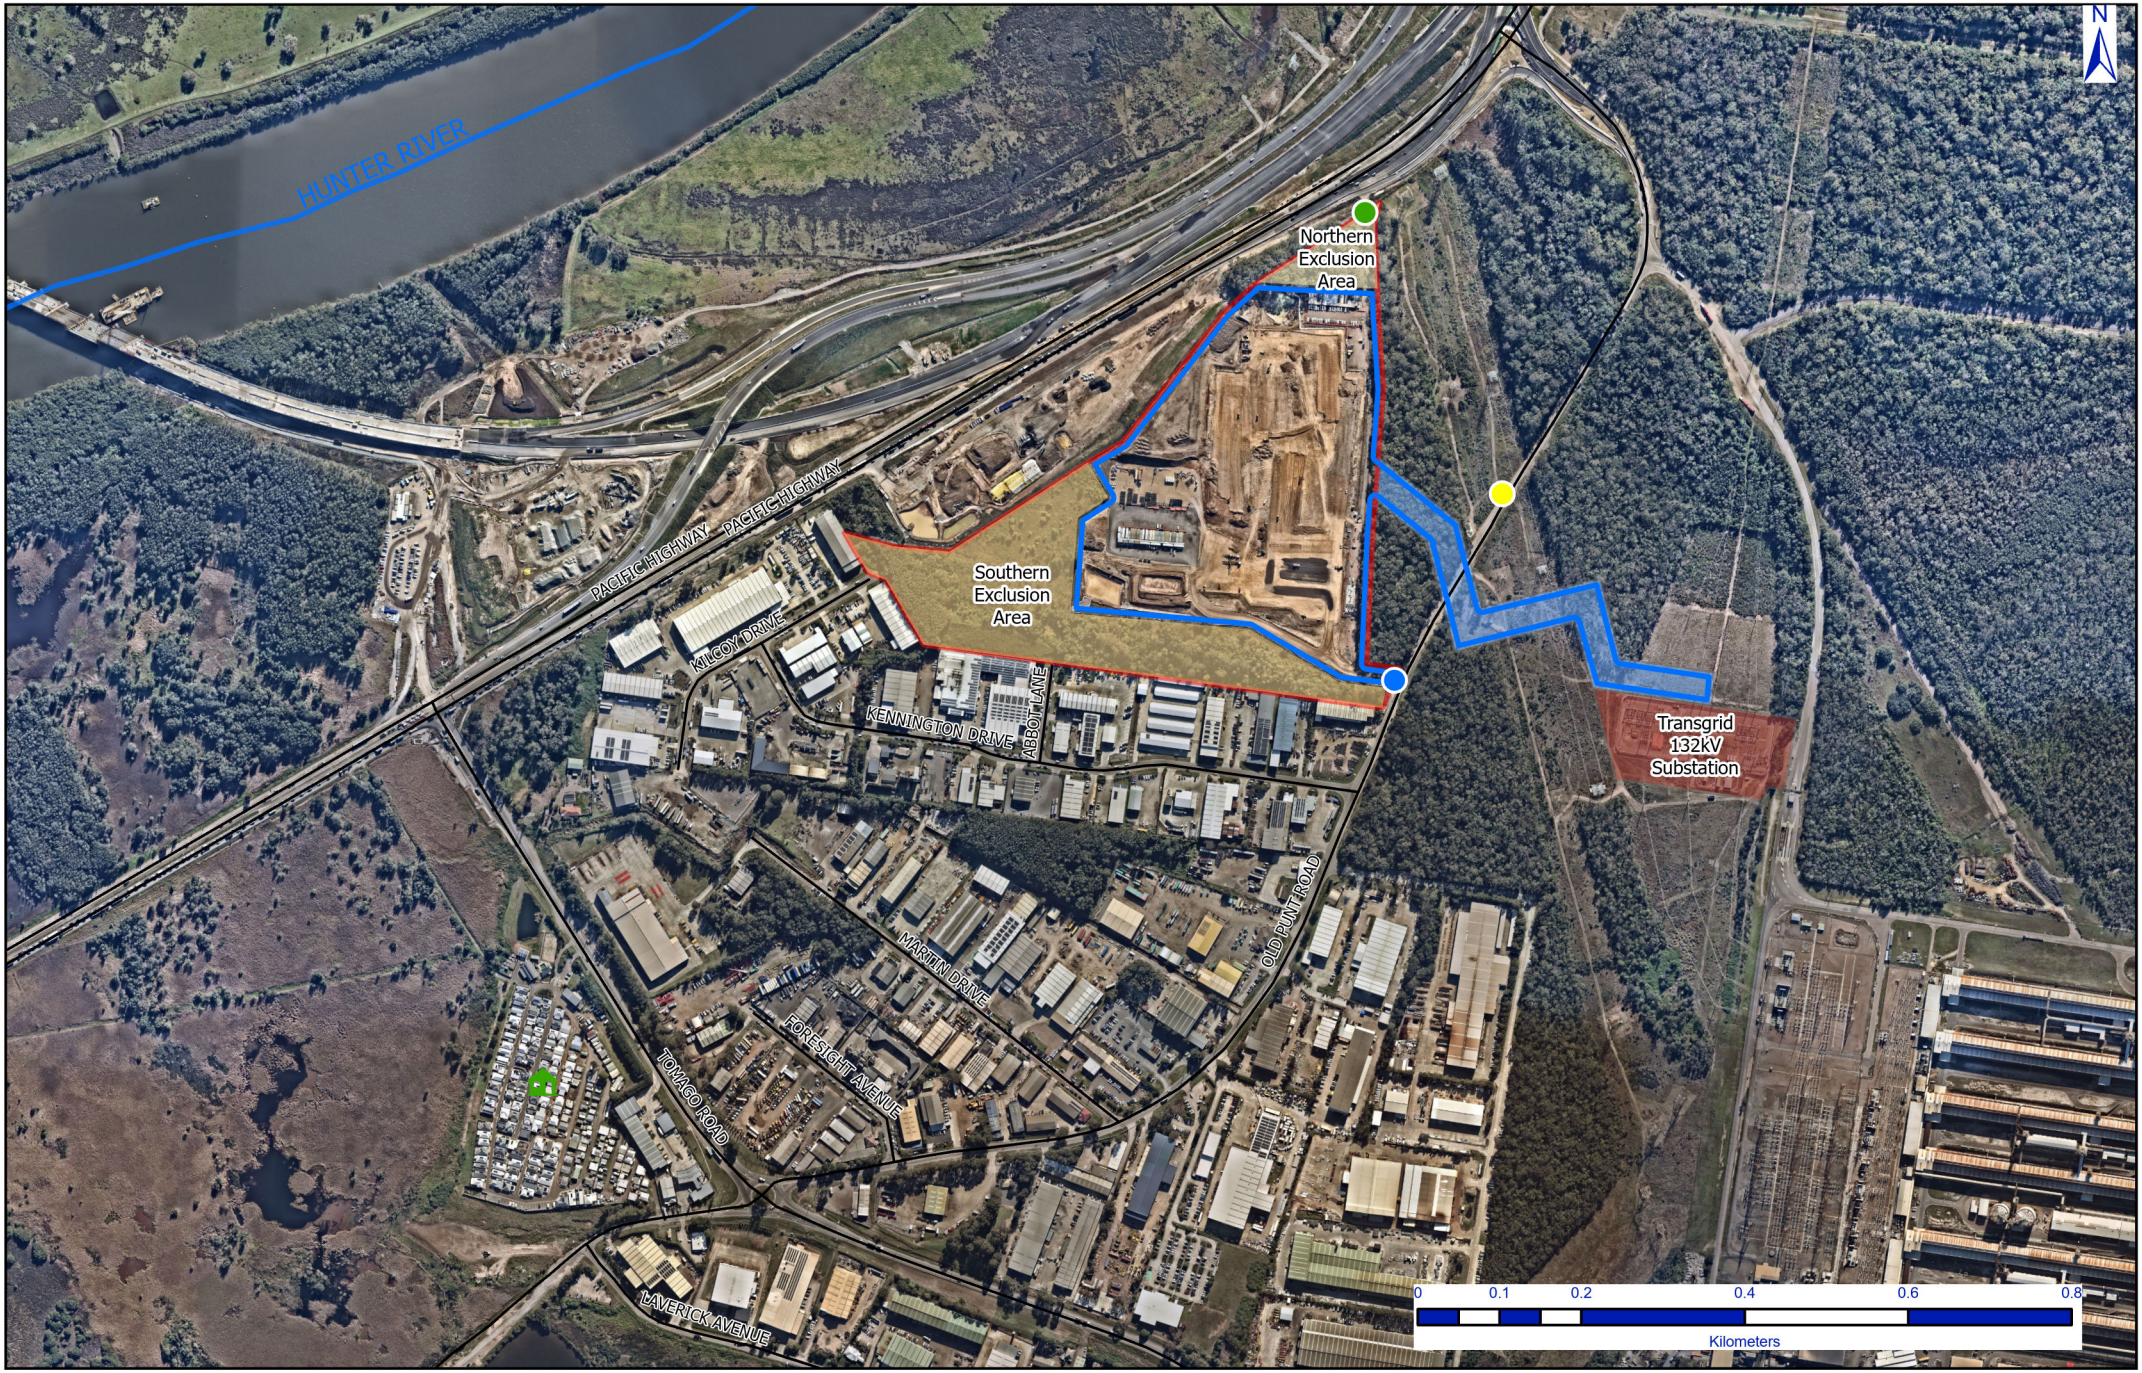



AGL Tomago BESS

Project Area

- Development Footprint
- BESS Site Boundary
- Northern Exclusion Area
- Southern Exclusion Area
- Easement Corridor
- Transgrid Substation
- Primary Access Point
- Emergency Access Point
- Electricity Transmission Line Access Point
- Sensitive Receptor
- Road
- Hydroline

Ref: C:\Users\A30010864\OneDrive - AGL Energy\Enviro Ops GIS Site Leads - SpatialData\BAT\NSW\Tomago\2_APRX\260902_TOM_Layout.aprx

Date: 3/09/2026
Figure By: A30010864@agl.com.au_aglenergy
Coordinate System:
GDA2020 MGA Zone 56
Projection: Transverse Mercator

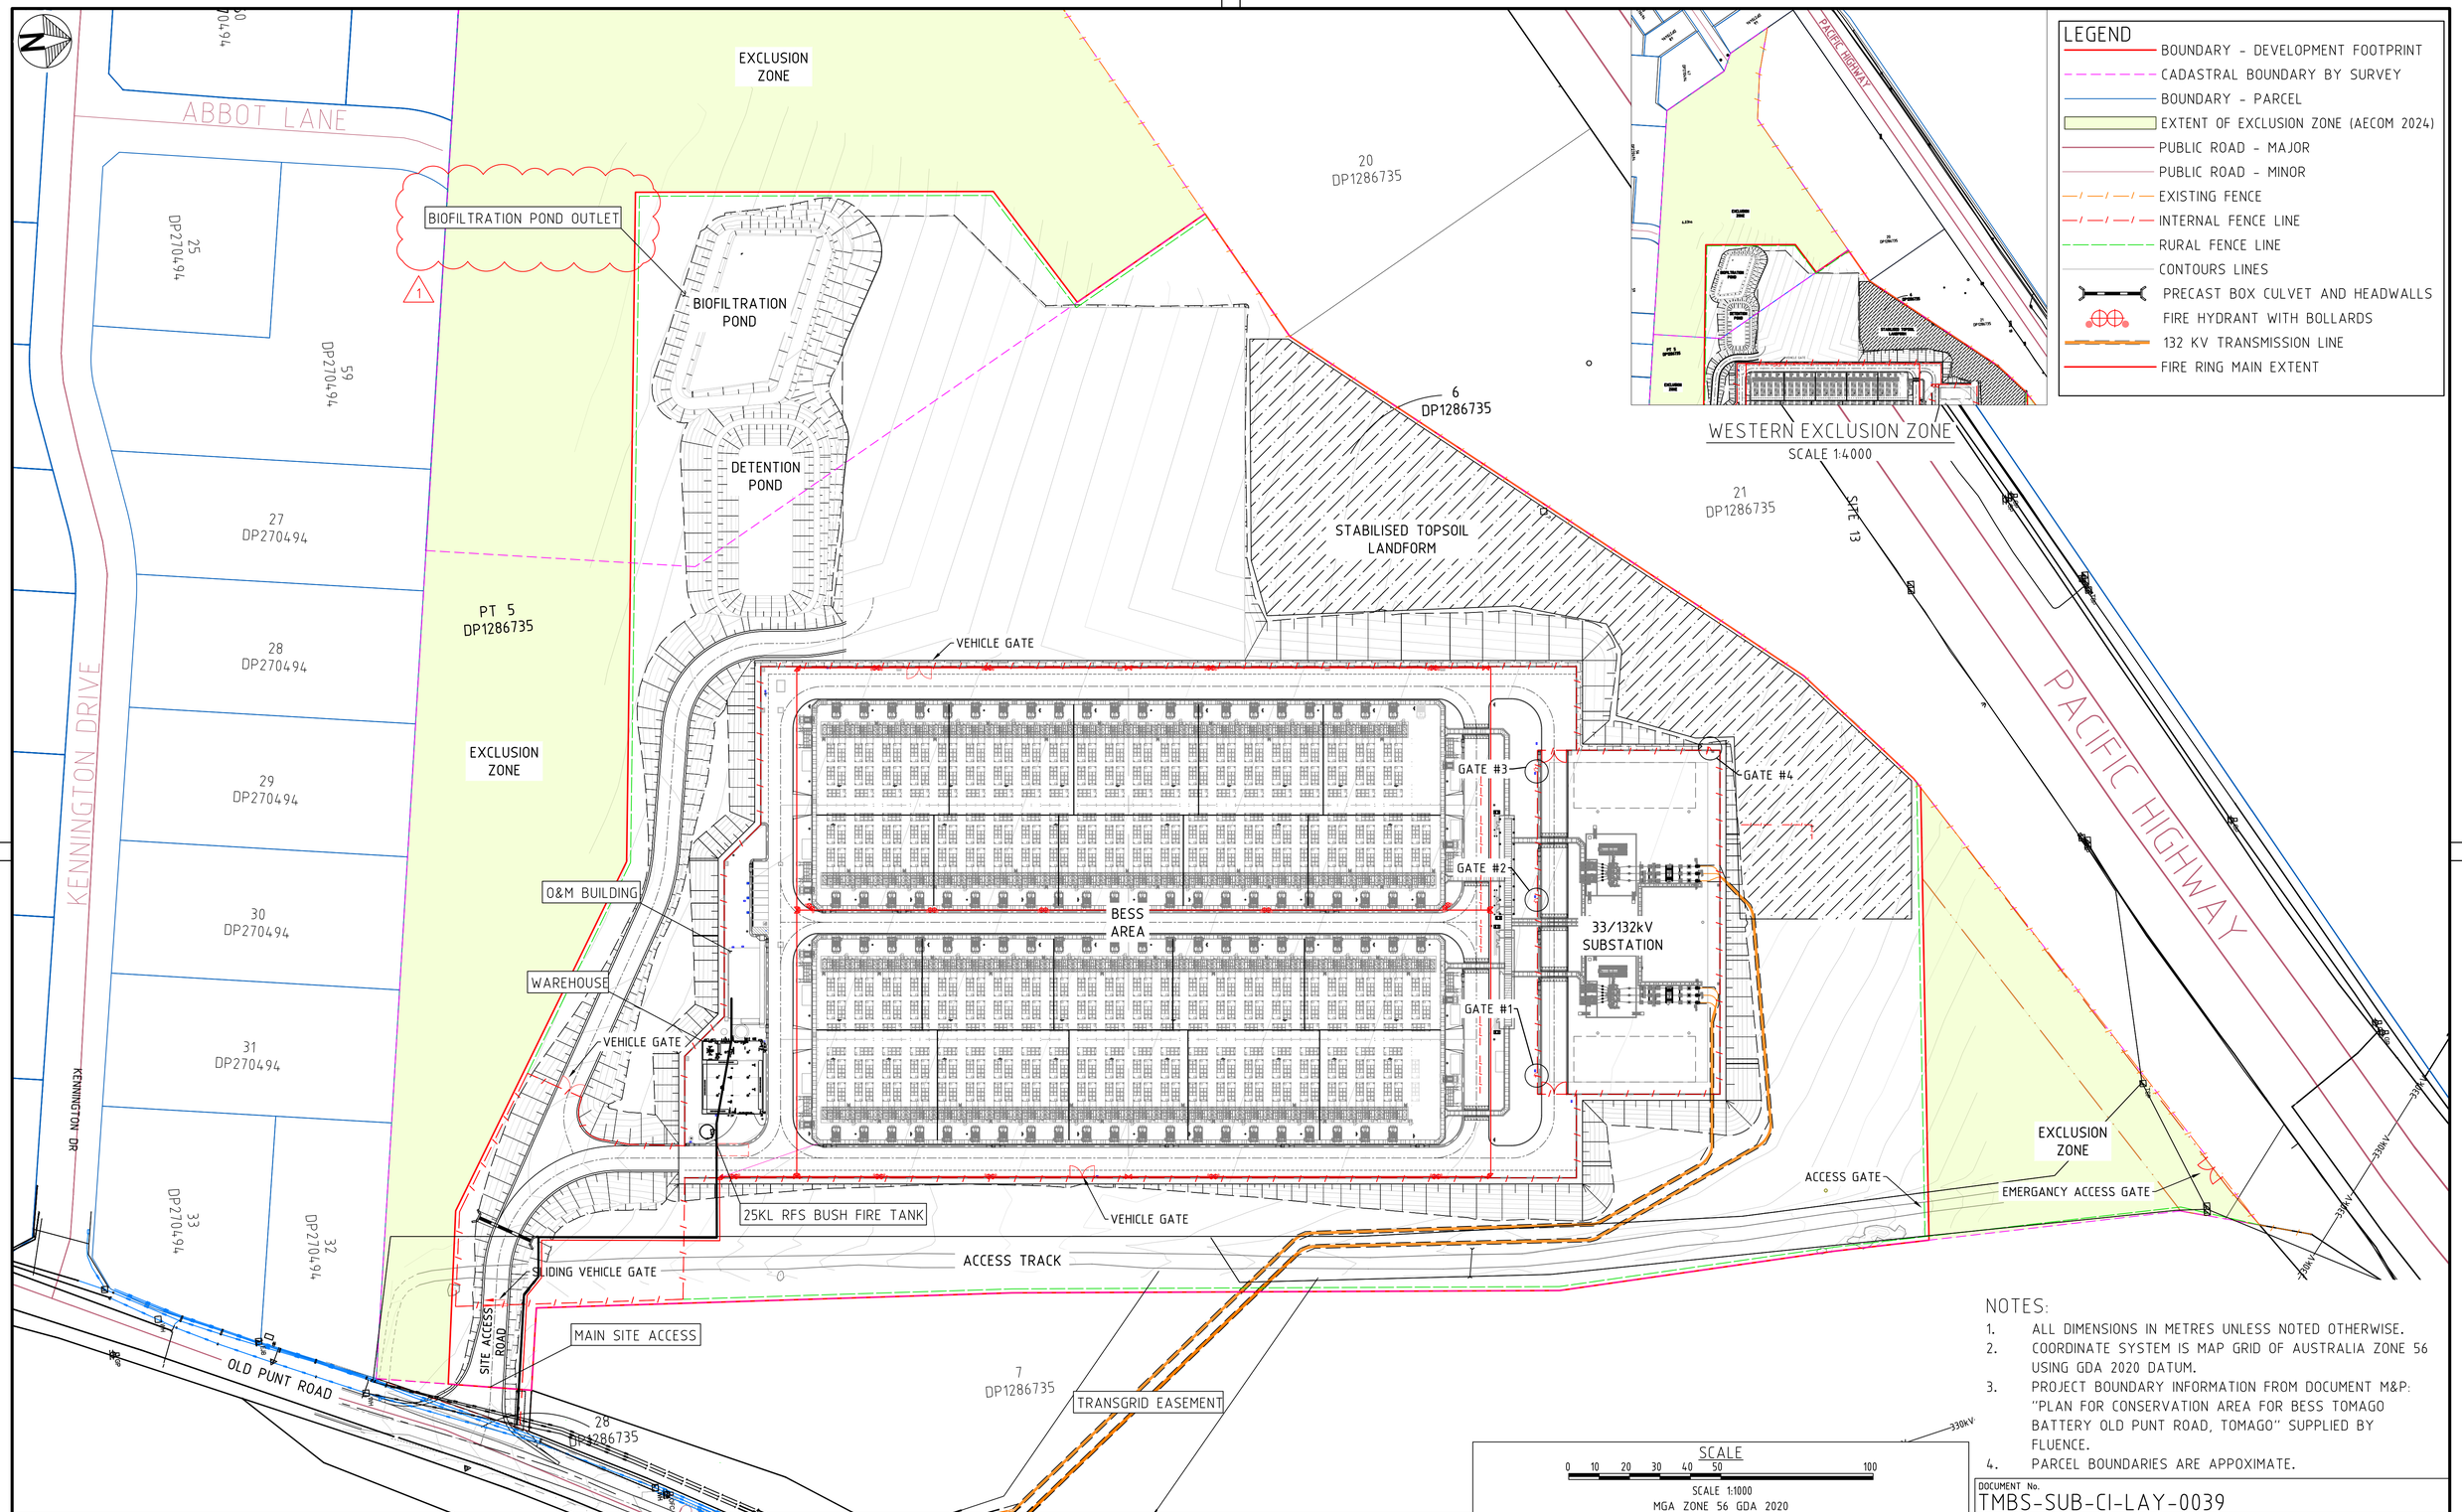

NOTES:

1. ALL DIMENSIONS IN METRES UNLESS NOTED OTHERWISE.
2. COORDINATE SYSTEM IS MAP GRID OF AUSTRALIA ZONE 56 USING GDA 2020 DATUM.
3. PROJECT BOUNDARY INFORMATION FROM DOCUMENT M&P: "PLAN FOR CONSERVATION AREA FOR BESS TOMAGO BATTERY OLD PUNT ROAD, TOMAGO" SUPPLIED BY FLUENCE.
4. PARCEL BOUNDARIES ARE APPOXIMATE.

© COPYRIGHT

agl FLUENCE
A Siemens and AES Company

THIS DRAWING REMAINS THE PROPERTY OF RJE GLOBAL PTY. LTD. IT IS SUBJECT TO RETURN UPON DEMAND & MAY NOT BE PASSED ON TO ANY THIRD PARTY, OR USED DIRECTLY OR INDIRECTLY FOR ANY OTHER PURPOSE THAN THE MANUFACTURE OR CONSTRUCTION OF EQUIPMENT, OR IN THE DESIGN & INSTALLATION OF PLANT TO THE ORDER OF RJE GLOBAL PTY. LTD.

REFERENCE DRAWINGS

DRAWING NUMBER	DRAWING TITLE
6184-122-0005	EARTHWORKS BENCH LAYOUT
6184-122-0006	EARTHWORKS BENCH SECTIONS
6184-122-0030	INTERSECTION DESIGN SHEET 2
6184-122-0029	INTERSECTION DESIGN SHEET 1
6184-122-0008	PAVEMENT TYPICAL SECTIONS
6184-321-6000	BESS LAYOUT
6184-321-1000	SUBSTATION LAYOUT
6184-229-0001	FIRE PROTECTION SERVICE PLAN
6184-321-0001	GENERAL SITE

REVISIONS & APPROVALS

REV	DATE	DESCRIPTION	DRN.	CHK'D.	C.E.	CLIENT
1	06.10.26	BIO-POND OUTLET SHOWN	TC	HMR	HMR	
0	02.09.26	ISSUED FOR CONSTRUCTION	TC	HMR	HMR	

APPROVALS

SCALE	1:1000	
DRAWN	RR	02.07.26
CHECKED	HMR	02.07.26
DESIGNED	RR	02.07.26
RJE C.E.		
CLIENT C.E.		
CLIENT P.E.		
CLIENT M.E.		
	APPROVED	DATE

ISSUED FOR CONSTRUCTION

RJE Global
A Lighthouse Industries Company
115 MORPHETT ROAD
MORPHETTVILLE, SA, 5043
TEL +61 8 8300 9500
FAX +61 8 8300 9501
EMAIL enquiries@rjeglobal.com

ACAD FILE:\6184-Tomago BESS\5-Design\5-RJE CAD\1-DWG\

DOCUMENT No. TMBS-SUB-CI-LAY-0039

FLUENCE ENERGY — SIZE A1

TOMAGO 500MW BESS
OVERALL PROJECT
GENERAL LAYOUT PLAN
LAYOUT

PROJECT No. 6184 | DRAWING No. 6184-122-0039 | REV. 1